

EXTERIOR ELEVATION

INTERNAL ELEVATION

GENERAL NOTES

1. ALL DIMENSIONS ARE IN INCHES & FEET UNLESS OTHERWISE SPECIFIED.
2. DO NOT SCALE THE DRAWING, FOLLOW ONLY FIGURED DIMENSIONS.
3. ANY DISCREPANCY IN THE DRAWING SHOULD BE BROUGHT TO THE NOTICE OF THE ARCHITECTS BEFORE EXECUTION OF THE WORK.
4. CHANGES IN THE DRAWING SHOULD NOT BE MADE WITHOUT THE NOTICE OF PROJECT CONSULTANTS.

MATERIALS:


1. 19mm COMMERCIAL PLY
2. AL SHELVES
3. CENTURY LAMINATE - INTERNAL & EXTERNAL

NYANA ROSE-494




HARDWARE:


- 1.TAMBOUR DOOR - REHAU
2. AL HOOKS

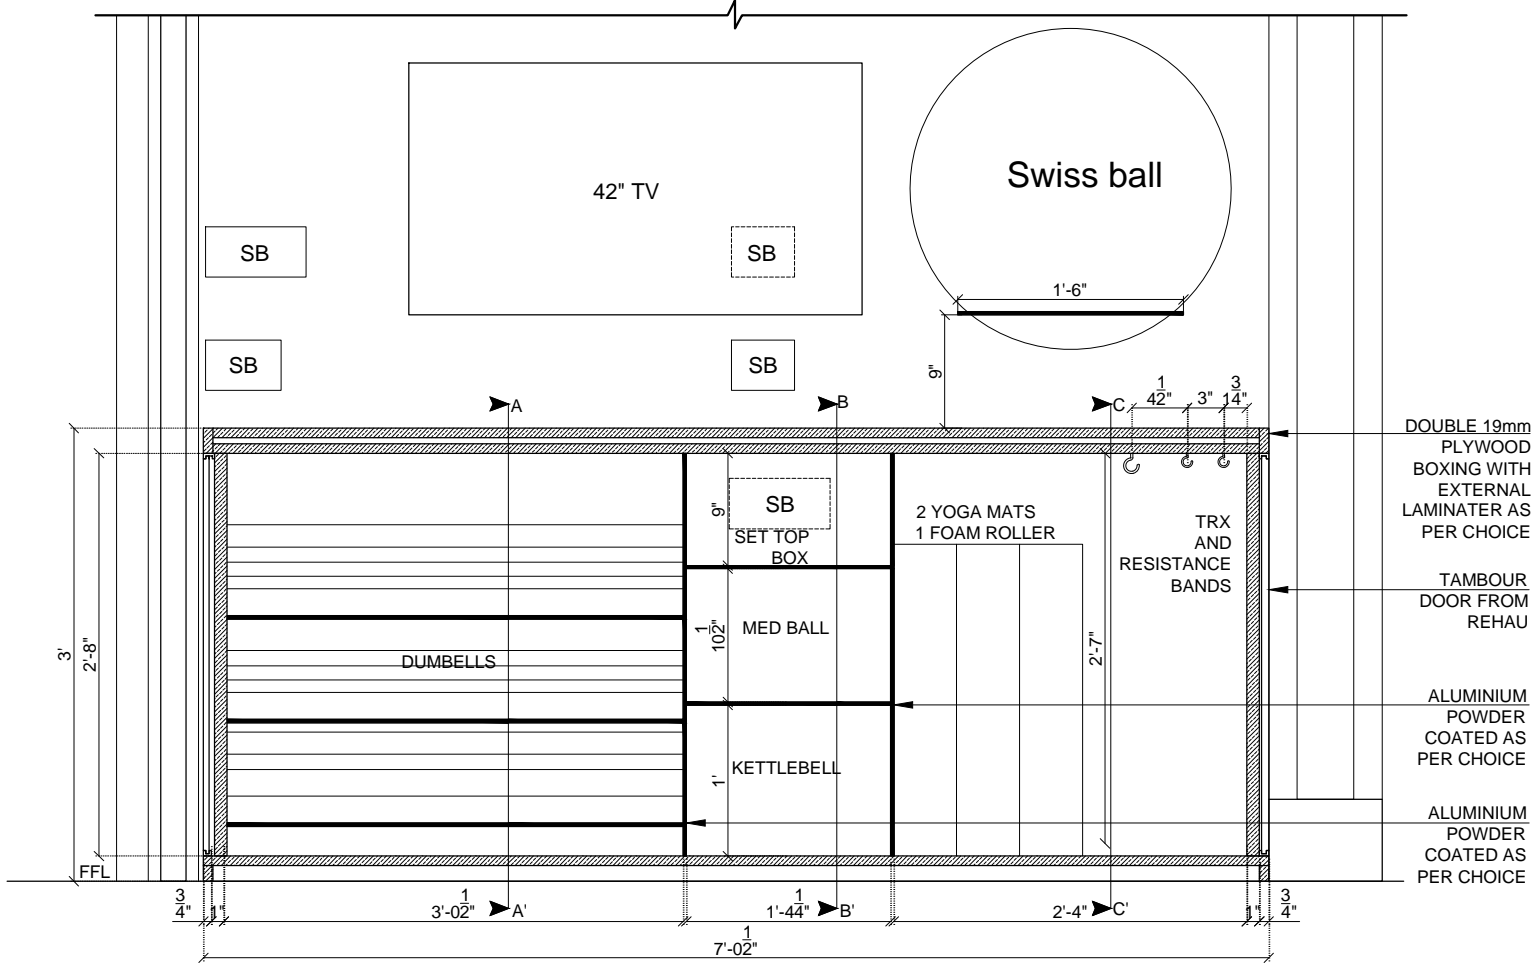


SECTION DD'

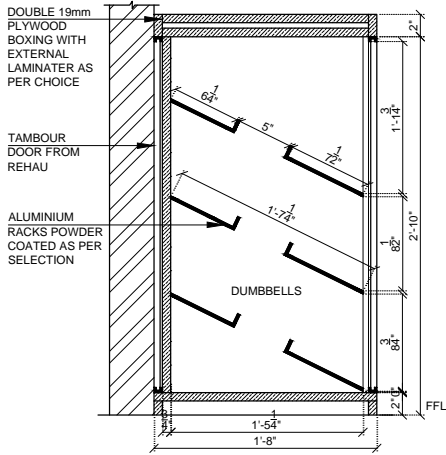


SECTION AA'

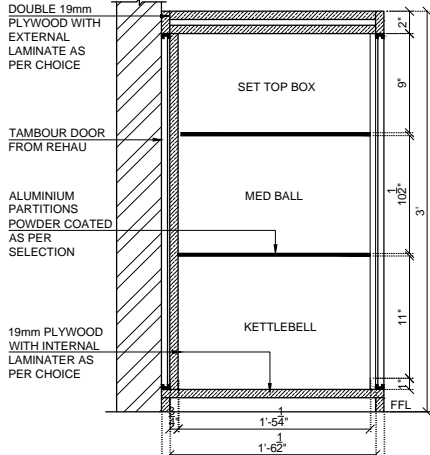

SECTION BB'

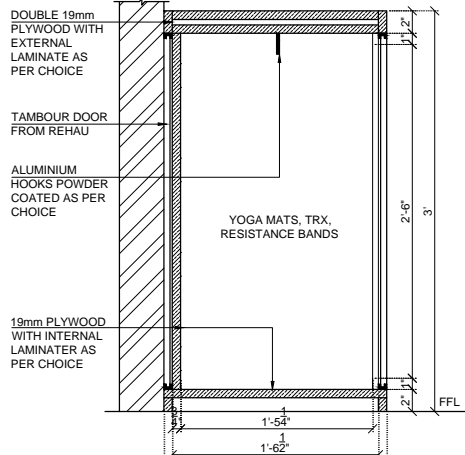

SECTION CC'

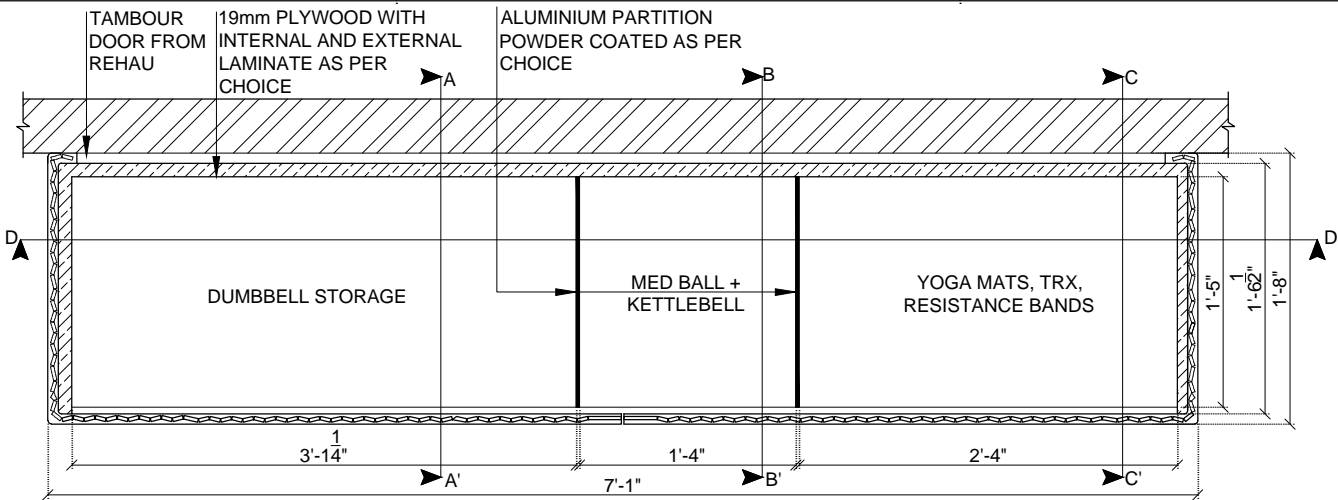

PLAN

GYM ROOM STORAGE DETAILS

ANUBHUTI AND ABHISHEK

PROJECT:

PENTHOUSE AT ADARSH PALM RETREAT

SIGNATURE:

ARCHITECT:

NISHITA / AISHWARYA

CLIENT:

ANUBHUTI AND ABHISHEK

DRAWING TITLE GYM ROOM STORAGE

DEALT AISHWARYA P.


PROJECT AR. NISHITA AGARWAL

CONTRACTOR EVOMY SOLUTIONS

CLIENT ANUBHUTI AND ABHISHEK

DATE 25.09.2017

SCALE N.T.S.

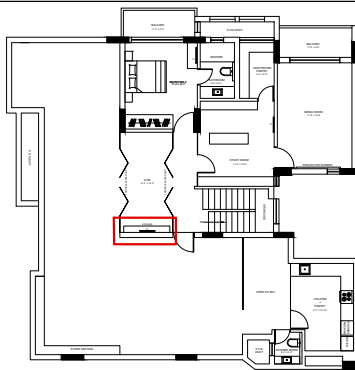

KEY PLAN